

දුරකථන අංක / தொலைபேசி இல./Telephone Nos.


අමාත්‍යාංශ
அமைச்சர்
Minister } 2784832
2784807
2785617

ලේකම්
செயலாளர்
Secretary } 2784812

කාර්යාලය
அலுவலகம்
Office } 2785141-50
Fax: 2784846

ඊමේල් / எ-மெயில்/ E-mail : isurupaya@moc.gov.lk

ඔබේ අංකය
உமது இல.
Your No. }

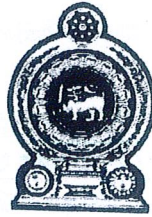

අධ්‍යාපන අමාත්‍යාංශය
கல்வி அமைச்சு

Ministry of Education

"Isurupaya" ශ්‍රී ජයවර්ධන පුර කෝට්ටේ,
வந்தரப்புரே

'இசுருபாயா' ஸ்ரீ ஜயவர்தனபுர கோட்டை
பந்தரமுல்ல

"Isurupaya", Sri Jayawardhanapura Kotte,
Battaramulla

ඔබේ අංකය
எமது இல.
My No. }

දිනය
திகதி.
Date }

3/අති.ලේ./සැලසුම් 186

2016.09. 6

වක්‍රලේඛ අංක:- 24/2016

සියලු පළාත් ප්‍රධාන ලේකම්වරු,
සියලු පළාත් අධ්‍යාපන ලේකම්වරු,
සියලු පළාත් අධ්‍යාපන අධ්‍යක්ෂවරු,
සියලු කලාප අධ්‍යාපන අධ්‍යක්ෂවරු.

**සංවර්ධන ඉලක්ක අරමුණු කරගෙන දිවයිනේ සියලුම පාසල්වල
ප්‍රධාන සැලසුම් (Master Plan) සකස් කිරීම (2016 - 2020)**

දිවයිනේ සියළුම පාසල් සඳහා 2016 වර්ෂයේ සිට පාසල්වල ඉදිරි සංවර්ධන කාර්යයන් අත්කරගත කරමින් පස් අවුරුදු ප්‍රධාන සැලැස්මක් සකස් කළ යුතු වේ. ඒ අනුව භෞතික සංවර්ධනය හා ගුණාත්මක සංවර්ධනය ඇතුළත් පස් අවුරුදු සැලැස්මක් සකස් කොට එය පදනම් කර ගනිමින් වාර්ෂික ක්‍රියාකාරී සැලැස්මක් සකස් කළ යුතු වේ.

2.0 මෙහිදී දැනටමත් අධ්‍යාපන අමාත්‍යාංශයේ ප්‍රතිපත්ති සැලසුම් හා කාර්යසාධන සමාලෝචන අංශය විසින් 2013 වර්ෂයේදී නිකුත්කරනු ලැබ ඇති සැලසුම්කරණ මාර්ගෝපදේශ සංග්‍රහය අනුව ප්‍රමාණාත්මක හා ගුණාත්මක සංවර්ධනය සඳහා වූ සැලසුම් සකස් කළ යුතු අතර සියළුම පාසල් සඳහා පිරිසිදු සැලැස්ම ඇතුළත් භෞතික සංවර්ධන සැලැස්ම මෙහි පහත දැක්වෙන උපදෙස් ද සැලකිල්ලට ගෙන සකස්කොට එම කොටස් දෙකෙහිම එනම් භෞතික සංවර්ධන සැලැස්මේ හා ගුණාත්මක සංවර්ධන සැලැස්මේ සමස්ථ එකතුවක් ලෙසට ප්‍රධාන සැලැස්ම (Master Plan) සකස් කළ යුතු වේ.


- 2.1 අධ්‍යාපන අමාත්‍යාංශය විසින් 2013 පෙබරවාරි මස නිකුත් කරනු ලැබ ඇති පාසල් මට්ටමේ සැලසුම්කරණය සඳහා වූ මාර්ගෝපදේශ සංග්‍රහය පාදක කර ගනිමින් පාසල් සැලැස්ම සකස් කළ යුතුයි.
- 2.2 එක් එක් පාසලේ භෞතික අවශ්‍යතාව තීරණය කිරීමේදී මේ සමග එවනු ලබන "ප්‍රතිමාන" ලේඛනයට අනුව දැනට ඒ ඒ පහසුකම් වල පවතින ප්‍රමාණයන් හා අවශ්‍යතාව සලකා බලා අතිරේක භෞතික අවශ්‍යතාව තීරණය කළ යුතුවේ.
- 2.3 ඉහත 2.2 ඡේදයේ සඳහන් කළ සම්පත් ස්ථානගත විය යුතු ආකාරය පාසල් පිරිසිදුකිරීමේ ලකුණුකර ඉදිරිපත් කළයුතු අතර, ඉවත් කළයුතු පැරණි ගොඩනැගිලි ආදිය ද පැහැදිලිව පිරිසිදුකිරීමේ දක්වා තිබිය යුතුය. එසේ නොමැති නම් පමණක් දළ සැලසුමක් ඉදිරිපත් කළයුතුය. මේ ආකාරයට සැලසුම් කරන ලද හුම් සැලසුමක්, ආදර්ශයට ගැනීම සඳහා, ඇමුණුම 02 ලෙස මීට යා කර ඇත.

2.4 දැනට පාසලේ මිනින්දෝරු සැලැස්මක් නොමැතිනම් එම සැලසුම සකස් කරවා ගත යුතුය. ඒ සඳහා අදාළ කලාප අධ්‍යාපන අධ්‍යක්ෂ මගින්, ප්‍රාදේශීය ලේකම් දෙපාර්තමේන්තුව මැනුම් නියෝගයක් ලබාගෙන ප්‍රාදේශීය මිනින්දෝරු කාර්යාලය වෙත යොමු කරවා අවශ්‍ය මැනුම් කටයුතු ඉටු කරවා ගත යුතුය.

2.5 තවද, 2016 වර්ෂයේ සිට 2020 දක්වා කාලය තුළ පාසල වැඩිදියුණු කිරීමට සැලසුම කර ඇති ආකාරය, එනම් භෞතික සම්පත් එකතුවන ආකාරය, ඇමුණුම 03 හි විමසා ඇති තොරතුරු සම්පූර්ණ කිරීමෙන්ද, මෙම වක්‍රලේඛය නිකුත් කළ දින සිට සති 04 ක් තුළ පාසල් මගින්ම සකස් කරවා, කලාප අධ්‍යාපන අධ්‍යක්ෂකගේ නිර්දේශ සහිතව ලබාගෙන, පළාත් පාසල්වල පළාත් අධ්‍යාපන ලේකම් විසින් අනුමත කර, ඒ අනුව පාසල් සඳහා භෞතික සංවර්ධන සැලසුම් ක්‍රියාත්මක කිරීමට අවශ්‍ය කටයුතු යෙදිය යුතුය. ජාතික පාසල්වල මෙම සැලසුම කලාප අධ්‍යාපන අධ්‍යක්ෂකගේ නිර්දේශ සහිතව ලබාගෙන, පළාත් අධ්‍යාපන අධ්‍යක්ෂකගේ ද නිර්දේශ ඇතුළත්කර, අමාත්‍යාංශයේ ජාතික පාසල් අධ්‍යක්ෂ වෙත ඉදිරිපත් කළ යුතුය.

3.0 එමෙන්ම 2016 අයවැය යෝජනා ක්‍රියාත්මක කිරීම යටතේ මූල්‍ය ප්‍රතිපාදන සපයමින් “ළඟම පාසල හොඳම පාසල” ජාතික වැඩසටහන සඳහා තෝරාගෙන ඇති ඔබ පළාතේ පාසල් සඳහා ඉහත සඳහන් ප්‍රධාන සැලැස්ම සකස් කොට 2016.10.03 දිනට පෙර මෙම අමාත්‍යාංශයේ එම වැඩසටහන ක්‍රියාත්මක කරන ව්‍යාපෘති කළමනාකරණ ඒකකයේ, ව්‍යාපෘති අධ්‍යක්ෂ වෙත ලැබීමට සැලැස්විය යුතුය. එබැවින් “ළඟම පාසල හොඳම පාසල” වැඩසටහන සඳහා තෝරා ගනු ලැබූ පාසල් සඳහා මෙසේ උචිත පිරිසිදු සැලැස්මක් සහිත ප්‍රධාන සැලැස්මක් සකස් කිරීම කෙරෙහි ඔබගේ අවධානය යොමු කරන අතර, ඒ අනුව එම පාසල්වල ඉදිකිරීම් කටයුතු සැලසුම් කිරීමට වගබලා ගත යුතුය.

4.0 මෙම සැලසුම සකස් කිරීමේදී, පාසල් සඳහා අවශ්‍ය උපදෙස් ලබාදීම ද, නියාමනය ද, පළාත්/ කලාප අධ්‍යාපන කාර්යාලවල සැලසුම් අධ්‍යක්ෂවරු විසින් ඉටුකළ යුතුය. තවදුරටත් අවශ්‍ය තාක්ෂණික උපදෙස් පළාත් ඉංජිනේරු දෙපාර්තමේන්තුවෙන් ද ලබාගත හැකිය.

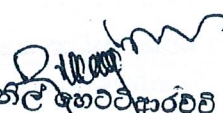
සුනිල් ඉහට්ටිආරච්චි
අධ්‍යාපන ලේකම්

පිටපත: මිනුම්පති, මිනින්දෝරු දෙපාර්තමේන්තුව,
කොළඹ 05.

කරු. ප්‍රාදේශීය මිනින්දෝරු
අධිකාරී කාර්යාලය දැනුවත්
කිරීම පිනිස.

National Norms and Standards for School Infrastructure.

TYPE -1AB Schools

Classrooms [N2.]				
total students	<=	595	17 CLASSROOMS	
total students	>	595	1 PER 35 Students+5	
5 Extra classes for basket subjects.			(Primary : 25X25 / Secondary : 20X25)	
Note : instructions overwrite: - for BASKET SUBJECT & APPLY TO ALL ABOVE 175				
Student Toilets [N10.] *				
total students	<=	50	1	
total students	50 -	1000	1 Per 50 students	
total students	1000 -	1500	1 Per 60 students	
total students	1500 -	2000	1 Per 75 students	
total students	2000 -	2500	1 Per 85 students	
total students	2500 -	3500	1 Per 95 students	
total students	3500 -	5000	1 Per 100 students	
total students	>	5000	1 Per 115 students	
Single toilet for 50 students		RATIO:	(For Male toilets/urinal - 1:2)	
Drinking Water Supply [N12.]				
MUST				
1.5Lt Per Person (Student+ Acdm. Staff+ Non Acdm Staff) For Drinking				
6Lt Per Person (Student+ Acdm. Staff+ Non Acdm Staff) For Washing + Toilets Flushing Etc...)				
10Lt Per Seat For Laboratory				
Electricity [N13.]				
MUST				
Admin unit [N1.]			ft. (L x W)	
total students	0 -	200	40X25	
total students	200 -	600	60X25	
total students	<	600	80X25	
* (Principal Office + Staff Room etc.)				
Library [N3.]			ft. (L x W)	
total students	<=	200	40X30	
total students	>	200	60X30	
Science LAB (OL) [N4.]				
			ft. (L x W)	
total students	<=	200	25X30	
total students	>	500	40X25	
(if above 18 classes (40X20) X 2)				
(if above 36 classes (40X20) X 3)				

Science LAB (AL) [N5.]			ft. (L x W)
total students	<=	600	
		phy	40X25
		bio /chem	40X25
total students	>	600	
		phy	40X25
		chem	40X25
		bio	40X25
(total students 12-13)			
(if total students > 2000 and Num of Parallel classes in the Sci. stream above 4 ; (phy/chm/bio) X 2			
Aesthetics unit [N14.]			ft. (L x W)
total students	< =	200	60X25 (Two storied)
total students	>	200	100X25 (Two storied)
Home Science [N15.]			ft. (L x W)
total students	<=	500	40X25
total students	>	500	60X25
[21.] Gate			
		MUST	
Fence/Boundary Wall [N22.]			
		MUST	
Principle Quarts [N25.]			
		MUST	
Play Area [N19.]			
		-	
Play ground [N23.]			
		MUST	
Staff room [N30.]			
		MUST	
Technological Faculty Building [N9.]			ft. (L x W)
If Technological Subjects are available (G6-13)			
			90X30 (Three Storied)

Technological LAB * [N6.]			ft. (L x W)
			50X30 (Two Storied)
Gymnasium [N38.]			
Food Service Location [N17.]			ft. (L x W)
total students	<=	600	30X25 (Canteen)
total students	>	600	60X25 (Cafeteria)
[7.] Computer LAB			ft. (L x W)
(if [6.] Technological LAB not available)			20X25 (For 20 Computers)
Assembly Hall (All types) / Multi. Purpose [N8.]			ft. (L x W)
total students	<=	200	80X25
total students	<=	500	100X25
total students	<=	800	120X30 (seating capacity 800)
total students	>	1000	110X75 (seating capacity 1200)
Teacher Toilets [N11.]			
total teachers	<=	10	2 Toilets
total teachers	10 -	40	4 Toilets
total teachers	40 -	100	6 Toilets
total teachers	100 -	200	8 Toilets
Agriculture Unit [N16.]			ft. (L x W)
total students	<=	1000	30X25
total students	>	1000	40X25
Activity Room [N18.]			
MUST			25X25 (For Primary)
Counseling Unit / Guidance Room [N20.]			ft. (L x W)
total students	>	200	40X25
Hostel [N24.]			ft. (L x W)
			90X25 (3 Storied for 50 students.)
Teachers Quarters(Married) [N26.]			
As Per Required			

Teachers Quarters(Bachelor) [N27.]

As Per Required

Store Room [N28.]

ft. (L x W)
25X25

Multipurpose room [N31.]

CLC Lab [N32.]

Telephone [N33.]

MUST

Land Extent [N34.]

Sick Room [N35.]

Dental Clinic [N36.]

Pavilion [N37.]

National Norms and Standards for School Infrastructure.

TYPE -3 Schools

Classrooms [N2.]

total students	<=	175	5 CLASSROOMS (mini)
total students	>	175	1 PER 35 Students + 5

5 Extra classes for basket subjects.

(Primary : 25X25 / Secondary : 20X25)

Note : instructions overwrite: - for BASKET SUBJECT & APPLY TO ALL ABOVE 175

Student Toilets[N10.] *

total students	<=	50	1
total students	50 -	1000	1 Per 50 students
total students	1000 -	1500	1 Per 60 students
total students	1500 -	2000	1 Per 75 students
total students	2000 -	2500	1 Per 85 students
total students	2500 -	3500	1 Per 95 students
total students	3500 -	5000	1 Per 100 students
total students	>	5000	1 Per 115 students
Single toilet for 50 students		RATIO:	(For Male toilets/urinal - 1:2)

Drinking Water Supply [N12.] *

MUST

1.5Lt Per Person (Student+ Acdm. Staff+ Non Acdm Staff) For Drinking

6Lt Per Person (Student+ Acdm. Staff+ Non Acdm Staff) For Washing + Toilets Flushing Etc...)

10Lt Per Seat For Laboratory

Electricity [N13.]

MUST

^ 'min Unit [N1.] *

total students	<=	200	ft. (L x W)
total students	200 -	600	40X25
total students	>	600	60X25
			80X25

* (Principal Office + Staff Room etc.)

Library [N3.] *

total students	<=	200	ft. (L x W)
total students	>	200	40X25
			60X25

Science LAB (OL) [N4.]*

N/A

Science LAB (AL) [N5.]*

N/A

Aesthetics unit [N14.] *			ft. (L x W)	
total students	<=	200	40X25	(Two storied)
total students	>	200	60X25	(Two storied)
Home Science [N15.]*				
Gate [N21.]				
MUST				
Fence/Boundary Wall [N22.]				
MUST				
Principal Quarters [N25.] *				
MUST				
Play Area [N19.] *				
MUST				
Play ground [N23.] *				
MUST				
Staff room [N30.]				
MUST				
Technological Faculty Building [N9.] *				
Technological LAB [N6.]*				
N/A				
Gymnasium [N38.]				
Food Service Location [N17.] *			ft. (L x W)	
total students	<=	600	30X25	(Canteen)
total students	>	600	60X25	(Cafeteria)

Computer LAB [N7.] *

MUST

ft. (L x W)

20X25 (For 20 Computers)

Assembly Hall (All types) / Multi. Purpose [N8.]*

total students

<=

200

ft. (L x W)

80X25

total students

<=

500

100X25

total students

<=

800

120X30

(seating capacity 800)

total students

>

1000

110X75

(seating capacity 1200)

Teacher Toilets [N11.]

total teachers

<=

10

2 Toilets

total teachers

10

-

40

4 Toilets

total teachers

40

-

100

6 Toilets

total teachers

100

-

200

8 Toilets

Agriculture Unit [N16.] ***Activity Room [N18.] ***

MUST

ft. (L x W)

25X25 (For Primary)

Counseling Unit / Guidance Room [N20.] ***Hostel [N24.] *****Teachers Quarters(Married) [N26.]**

As required

Teachers Quarters(Bachelor) [N27.]

As Per Required

Store Room [N28.]*

MUST

ft. (L x W)

25X25

Multipurpose room [N31.]

CLC Lab [N32.]

Telephone [N33.]

MUST

Land Extent [N34.]

Sick Room [N35.]

Dental Clinic [N36.]

Pavilion [N37.]

National Norms and Standards for School Infrastructure.

TYPE -2 Schools

Classrooms [N2.]				
total students	<=	385	11 CLASSROOMS	(mini)
total students	>	385	1 PER 35 Students+5	
5 Extra classes for basket subjects. (Primary : 25X25 / Secondary : 20X25)				
Note : instructions overwrite: - for BASKET SUBJECT & APPLY TO ALL ABOVE 175				
Student Toilets [N10.] *				
total students	<=	50	1	
total students	50 -	1000	1 Per 50 students	
total students	1000 -	1500	1 Per 60 students	
total students	1500 -	2000	1 Per 75 students	
total students	2000 -	2500	1 Per 85 students	
total students	2500 -	3500	1 Per 95 students	
total students	3500 -	5000	1 Per 100 students	
total students	>	5000	1 Per 115 students	
Single toilet for 50 students RATIO: (For Male toilets/urinal - 1:2)				
Drinking Water Supply [N12.]				
MUST				
1.5Lt Per Person (Student+ Acdm. Staff+ Non AcdmStaff) For Drinking				
6Lt Per Person (Student+ Acdm. Staff+ Non Acdm Staff) For Washing + Toilets Flushing Etc...)				
10Lt Per Seat For Laboratory				
Electricity [N13]				
MUST				
Admin unit [N1.]				
total students	<=	200	40X25	ft. (L x W)
total students	200 -	600	60X25	
total students	>	600	80X25	
* (Principal Office + Staff Room etc.)				
Library [N3.]				
total students	< =	200	40X25	ft. (L x W)
total students	>	200	60X25	
Science LAB (OL) [N4.]				
total students	<=	200	25X30	ft. (L x W)
total students	>	500	40X25	
Science LAB (AL) [N5.]				
N/A				

Aesthetics unit [N14.] *			ft. (L x W)
total students	<=	200	60X25 (Two storied)
total students	>	200	100X25 (Two storied)
Home Science [N15.]			ft. (L x W)
total students	<=	200	20X25
total students	>	200	40X25
Gate [N21.]			
	MUST		
Fence/Boundary Wall [N22.]			
	MUST		
Principal Quarts [N25.]			
	MUST		
Play Area [N19.]			
Play ground [N23.]			
	MUST		
Staff room [N30.]			
	MUST		
Technological Faculty Building [N9.] *			
Technological LAB [N6.]*			
	N/A		
Gymnasium [N38.]			
Food Service Location [N17.]			ft. (L x W)
total students	<=	600	30X25 (Canteen)
total students	>	600	60X25 (Cafeteria)

Computer LAB [N7.]

MUST

ft. (L x W)

20X25 (For 20 Computers)

Assembly Hall (All types) / Multi. Purpose [N8.]

total students

<=

200

ft. (L x W)

80X25

total students

<=

500

100X25

total students

<=

800**120X30**

(seating capacity 800)

total students

>

1000

110X75

(seating capacity 1200)

Teacher Toilets [N11.]

total teachers

<=

10

2 Toilets

total teachers

10

-

40

4 Toilets

total teachers

40

-

100

6 Toilets

total teachers

100

-

200

8 Toilets

Agriculture Unit [N16.]

total students

<=

1000

ft. (L x W)

30X35

(with 10ft. Wide. Open area).

total students

>

1000

40X25**Activity Room [N18.]**

MUST

ft. (L x W)

25X25

(For Primary)

Counseling Unit / Guidance Room [N20.]

total students

>

200

ft. (L x W)

40X25**Hostel [24.]****Teachers Quarters(Married) [N26.]**

As Per Required

Teachers Quarters(Bachelor) [N27.]

As Per Required

Storage Room [N28.]

MUST

ft. (L x W)

25X25

Multipurpose room [N31.]

CLC Lab [N32.]

Telephone [N33.]

MUST

Land Extent [N34.]

Sick Room [N35.]

Dental Clinic [N36.]

Pavilion [N37.]

National Norms and Standards for School Infrastructure.

TYPE -1C Schools

Classrooms [N2.]

total students	<=	525	15 CLASSROOMS
total students	>	525	1 PER 35 Students+5

5 Extra classes for basket subjects.

(Primary : 25X25 / Secondary : 20X25)

Note : instructions overwrite: - for BASKET SUBJECT & APPLY TO ALL ABOVE 175

Student Toilets [N10.] *

total students	<=	50	1
total students	50 -	1000	1 Per 50 students
total students	1000 -	1500	1 Per 60 students
total students	1500 -	2000	1 Per 75 students
total students	2000 -	2500	1 Per 85 students
total students	2500 -	3500	1 Per 95 students
total students	3500 -	5000	1 Per 100 students
total students	>	5000	1 Per 115 students

Single toilet for 50 students RATIO: (For Male toilets/urinal - 1:2)

Drinking Water Supply [N12.]

MUST

1.5Lt Per Person (Student+ Acdm. Staff+ Non AcdmStaff) For Drinking

6Lt Per Person (Student+ Acdm. Staff+ Non Acdm Staff) For Washing + Toilets Flushing Etc...)

10Lt Per Seat For Laboratory

Electricity [N13.]

MUST

Admin unit [N1.]

total students	<=	200	ft. (L x W)
total students	200 -	600	40X25
total students	>	600	60X25
			80X25

* (Principal Office + Staff Room etc.)

Library [N3.]

total students	<=	200	ft. (L x W)
total students	>	200	40X30
			60X30

Science LAB (OL) [N4.]

total students	<=	200	ft. (L x W)
total students	>	500	25X30
			40X25

(if above 18 classes (40X20) X 2)

(if above 36 classes (40X20) X 3)

Science LAB (AL) [N5.]

N/A

Aesthetics unit [N14.] *			ft. (L x W)
total students	< =	200	60X25 (Two storied)
total students	>	200	100X25 (Two storied)
Home Science [N15.]			ft. (L x W)
total students	<=	500	40X25
total students	>	500	60X25
Gate [N21.]			MUST
Fence/Boundary Wall [N22.]			MUST
Principal Quarts [N25.]			MUST
Play Area [N19.]			
Play ground [N23.]			MUST
Staff room [N30.]			MUST
Technological Faculty Building [N9.] *			ft. (L x W)
If Technological Subjects are available (G6-13)			90X30 (Three Storied)
Technological LAB [N6.]*			ft. (L x W)
			50X30 (Two Storied)
Gymnasium [N38.]			
Food Service Location [N17.]			ft. (L x W)
total students	<=	600	30X25 (Canteen)
total students	>	600	60X25 (Cafeteria)

Computer LAB [N7.] (if [6.] Technological LAB is not available)			ft. (L x W) 20X25 (For 20 Computers)
Assembly Hall (All types) / Multi. Purpose [N8.]			ft. (L x W)
total students	<=	200	80X25
total students	<=	500	100X25
total students	<=	800	120X30 (seating capacity 800)
total students	>	1000	110X75 (seating capacity 1200)
Teacher Toilets [N11.]			
total teachers	<=	10	2 Toilets
total teachers	10 -	40	4 Toilets
total teachers	40 -	100	6 Toilets
total teachers	100 -	200	8 Toilets
Agriculture Unit [N16.]			ft. (L x W)
total students	<=	1000	30X25 (with 10ft. Wide. Open area).
total students	>	1000	40X25
Activity Room [N18.] MUST			ft. (L x W) 25X25 (For Primary)
Counseling Unit / Guidance Room [N20.]			ft. (L x W)
total students	>	200	40X25
stetel [N24.]			ft. (L x W) 90X25 (3 Storied For 50 Students.)
Teachers Quarters(Married) [N26.]			As Per Required
Teachers Quarters(Bachelor) [N27.]			As Per Required
Store Room [N28.]			ft. (L x W) 25X25

Multipurpose room [N31.]

CLC Lab [N32.]

Telephone [N33.]

MUST

Land Extent [N34.]

Sick Room [N35.]

Dental Clinic [N36.]

Pavilion [N37.]

2016 - 2020 පස් අවුරුදු සැලැස්ම:

පාසලේ භෞතික සම්පත් වැඩිදියුණු කිරීම සඳහා තොරතුරු ලබා ගැනීම

1. පාසලේ නම :
2. ලිපිනය :
3. විදුහල්පතිගේ නම :
4. දුරකථන අංකය :
5. ශිෂ්‍ය සංඛ්‍යාව : 5.1 ගැහැණු : 5.2 පිරිමි :
6. ගුරුවරුන් සංඛ්‍යාව : 6.1 ගැහැණු : 6.2 පිරිමි :
7. වපසරිය (අක්කර) :
8. දැනට ඇති භෞතික සම්පත් (මෙය භූමි සැලසුමට අනුකූල විය යුතුයි).

	වර්ගය	ගොඩනැගිල්ලේ ප්‍රමාණය	සංඛ්‍යාව	වෙනත් කරුණු
	පවතින ගොඩනැගිලි			
i	පන්ති කාමර	20x20		
ii	- එම -	40x20		
iii	- එම -	60x20		
iv	- එම -	80x20		
v	- එම -	100x20		
vi	- එම -	120x20		
vii	- එම -	68x25 (2 storied)		
viii	- එම -	90x25 (-Do-)		
ix	- එම -	90x25 (3 storied)		
x	- එම -			
xi	විද්‍යාගාර i. උ/ පෙළ ii. සා/ පෙළ			
xii	පුස්තකාල			
xiii	බහු කාර්ය ගොඩනැගිල්ල			
xiv	ගුවණාගාරය			
xv	කාර්යාලය සහ ගුරු විවේකාගාරය			
xvi	වැසිකිළි i. පිරිමි සිසුන් ii. ගැහැණු සිසුන් කාර්යය මණ්ඩලය සඳහා i. පිරිමි ගුරුවරු ii. ගැහැණු ගුරුවරු			
xvii	ක්‍රීඩාපිටිය / ක්‍රීඩාගාරය			
xviii	විදුහල්පති නිල නිවාසය			
xix	ගුරු නිවාස			
xx	වෙනත් i. තාවකාලික මඩු ii. iii.			

10. විදුලිය තිබේ ද?

11. 2016-2020 පස් අවුරුදු කාලය තුළ කළ යුතු නව ඉදිකිරීම් සහ අළුත්වැඩියා, වැඩයේ හදිසිතාව සහ අවශ්‍යතාවය අනුව ප්‍රමුඛතාවය තීරණය කර පහත වගුවට ඇතුළත් කරන්න. තවද, ආදී ශිෂ්‍ය සංගම්, පරිත්‍යාගශීලීන්, පාසල් සංවර්ධන සමිතිය, යෝජිත සංවර්ධන වැඩ ඉටු කර ගැනීමට අරමුදල් සපයා දෙනු ලබයි නම් ඒ ගැන විශේෂ කරුණු යටතේ සඳහන් කරන්න.

වර්ෂය	නව ඉදිකිරීම් වැඩ (පන්ති කාමර ගොඩනැගිලි, වැසිකිලි, කැසිකිලි ආදිය)	අළුත්වැඩියා වැඩ	විශේෂ කරුණු (ප්‍රමුඛතාවය තීරණය කිරීමට හේතු, පරිවෘය ලැබෙන ආකාරය)
2016			
2017			
2018			
2019			
2020			


12. යෝජිත සංවර්ධන කටයුතු සඳහා භූමිය ප්‍රමාණවත් ද? එසේ නැතහොත් ඉඩ පහසුකම් සපයා ගන්නේ කෙසේද යන වග.

13. ඉංජිනේරු සැලසුම් සකස් කිරීමේ දී සැලකිය යුතු විශේෂ කරුණු ඇතිනම් (උදා: පසේ තත්වය, පුරාවිද්‍යාත්මක කරුණු ආදිය);

14. කිසියම් ගොඩනැගිල්ලක් හෝ වෙනත් ඉදිකිරීමක් කඩා ඉවත් කළ යුතුව ඇත්ද? එසේනම්, පාසලේ කටයුතු වලට බාධාවක් නොවන පරිදි එසේ කළ හැකි ආකාරය ද පැහැදිලි කරන්න.

පිළියෙල කළේ : පරීක්ෂා කළේ : අනුමැතියට ඉදිරිපත් කළේ
දිනය : දිනය : විදුහල්පති :
දිනය :


නිර්දේශ කළේ -
පළාත් අධ්‍යාපන අධ්‍යක්ෂ /
කලාප අධ්‍යාපන අධ්‍යක්ෂ (අදාළ පරිදි)
දිනය -
පළාත් අධ්‍යාපන ලේකම් /
අධ්‍යාපන ලේකම් (අදාළ පරිදි)
දිනය -

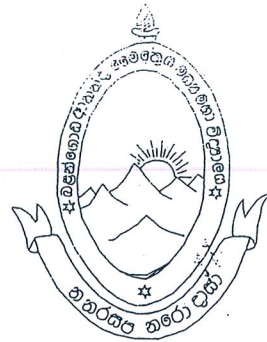

ර/බළන්ගොඩ ආනන්ද මෛත්‍රෙය මධ්‍ය මහා විද්‍යාලය(පාතික පාසල) යෝජිත භූමි සැලැස්ම

බළන්ගොඩ
ආදිශාසන
නිමට

භූ
කිරණය
පිරිවැය
රය)
ත්
නාතිරිම

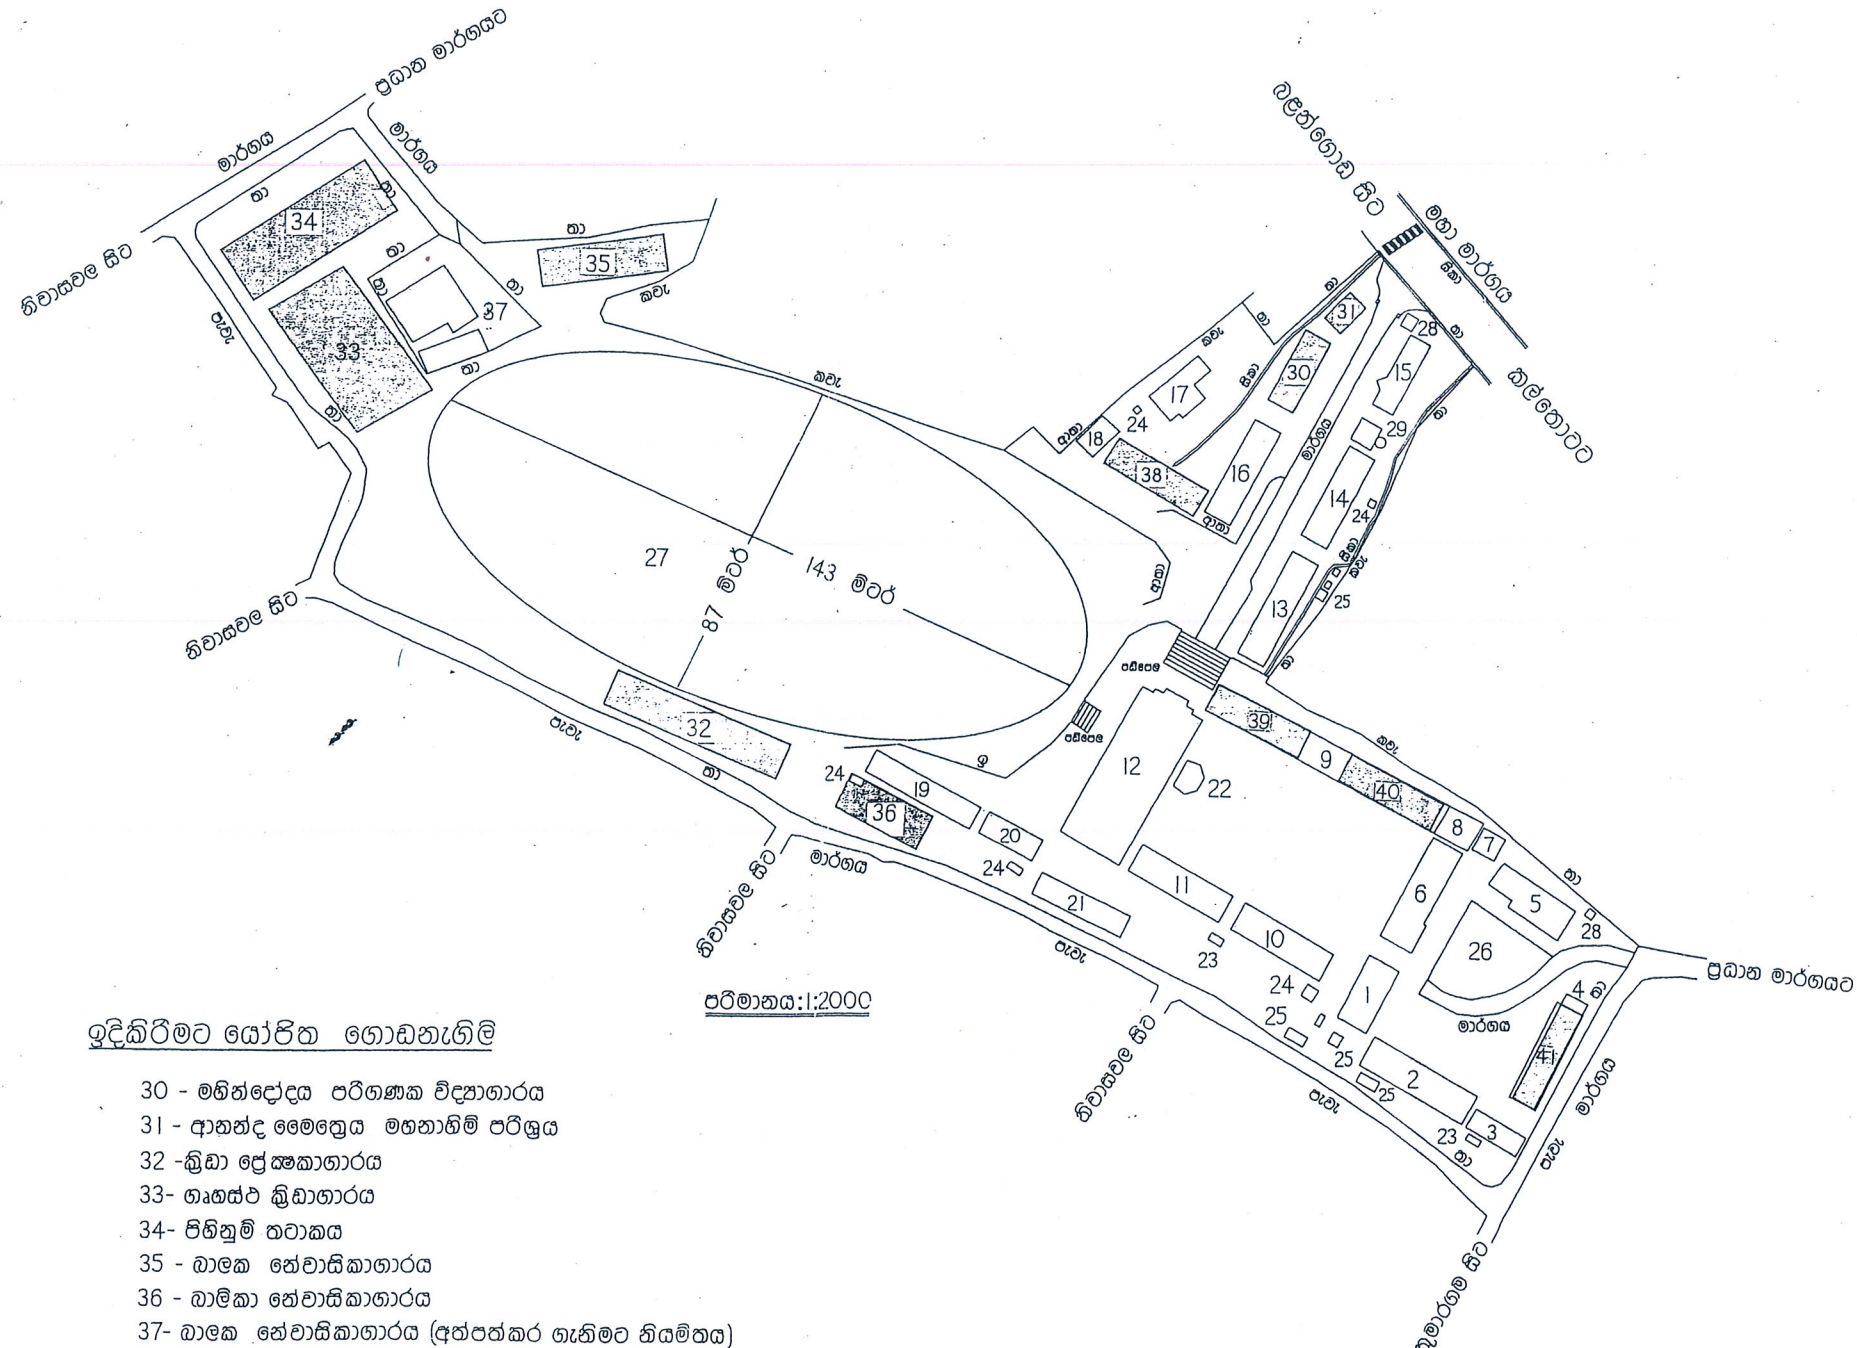

කොමුව	
ඉ	ඉඩුර
ත	තාපරය
කවැ	කම්බි වැට
පැවැ	පැලෙන වැට
සිතා	සිමෙන්ති කානු
අත	ආහාරක තාපරය

- 1 - පඬුඅඬා ශාලාව
- 2 - මහසේන ශාලාව
- 3 - විජයලා ශාලාව
- 4 - පැරකුම් ශාලාව
- 5 - කනිෂ්ඨ විද්‍යාගාරය
- 6 - ඩුවනෙකලා ශාලාව
- 7 - ගුරු විවේකාගාරය
- 8 - කෝපනාගාරය
- 9 - විමලේශ්වර ශාලාව
- 10 - උසස් පෙළ විද්‍යාගාරය
- 11 - විජයරාජ ශාලාව
- 12 - කාර්යාල සංකීර්ණය සහ රැස්වීම් ශාලාව
- 13 - පුස්තකාලය
- 14 - පරිගණක මධ්‍යස්ථානය
- 15 - ගුරු මධ්‍යස්ථානය
- 16 - රාජසිංහ ශාලාව
- 17 - විදුලිපති නිල නිවාසය
- 18 - පොත් ගබඩාව
- 19 - ගුරු නිවාස
- 20 - විදුලි කාර්මික ඒකකය
- 21 - කාර්මික අධ්‍යාපන ඒකකය
- 22 - බුදු මැදුර
- 23 - කසල බහාලන
- 24 - ජල ටැංකි
- 25 - වැසිකිළි
- 26 - රැස්වීම් භූමිය
- 27 - ක්‍රීඩා පිටිය(සංවර්ධනය කළයුතු)
- 28 - ආරක්‍ෂක මුර කැටි
- 29 - සම්පත් කේන්ද්‍රය සහ පිළි

ඉදිකිරීමට යෝජිත ගොඩනැගිලි

- 30 - මහින්දප්‍රේම පරිගණක විද්‍යාගාරය
- 31 - ආනන්ද මෛත්‍රෙය මහනාහිමි පරිශ්‍රය
- 32 - ක්‍රීඩා ප්‍රේෂකාගාරය
- 33 - ගෘහස්ථ ක්‍රීඩාගාරය
- 34 - පිහිනුම් තටාකය
- 35 - බාලක කේන්ද්‍රාගාරය
- 36 - බාලිකා කේන්ද්‍රාගාරය
- 37 - බාලක කේන්ද්‍රාගාරය (අත්පත්කර ගැනීමට නියමිතය)
- 38 - තෙමසල් පන්තිකාමර ගොඩනැගිල්ල (90 x 25)
- 39 - තෙමසල් පන්තිකාමර ගොඩනැගිල්ල (90 x 25)
- 40 - තෙමසල් පන්තිකාමර ගොඩනැගිල්ල (90 x 25)
- 41 - තෙමසල් පන්තිකාමර ගොඩනැගිල්ල (90 x 25)

පරිමාන: 1:2000

ප්‍රකට අග්‍රික විමි ප්‍රමාණය: කෙස්: 4.3430 (අක්කර 10 රැඩි 2 පරපඬ 37.10)
අත්පත්කර ගැනීමට යෝජිත ඉඩමේ ප්‍රමාණය: කෙස්: 0.0919 (අක්කර 0 රැඩි 0 පරපඬ 36.30)